JUNE 23, 2015

CONCEPTUAL PLANT PALETTE

Preliminary plant palette to be further developed with cooperation from City

BOTANICAL NAME	COMMON NAME
TREES	
Washingtonia filifera	Mexican Fan Palm
SHRUBS	
Agave attenuata	Fox Tail Agave
Agave 'Blue Glow'	Blue Glow Agave
Agave 'Sharkskin'	Sharkskin Agave
Aloe 'Moonglow'	Moonglow Aloe
Aloe 'Cynthia Giddy'	Cynthia Giddy Aloe
Anigozanthos 'Orange Cross'	Orange Kangaroo Paw
Calamagrostis 'Karl Foerster'	Feather Reed Grass
Euphorbia rigida	Gopher Plant
Furcraea selloa marginata	NCN
Muhlenbergia c. 'Regal Mist'	Pink Muhly
Pennisetum spathiolatum	Slender Veldt Grass
Phormium t. 'Bronze Baby'	Flax
Senecio cylindricus	Narrow Leaf Chalksticks
Rosmarinus officinalis	Rosemary

AGAVE BLUE GLOW

PENNISETUM

FURCRAEA

ROSEMARY

ALOE 'MOONGLOW'

ALOE CYNTHIA GIDDY

SENECIO

EXISTING CONDITION

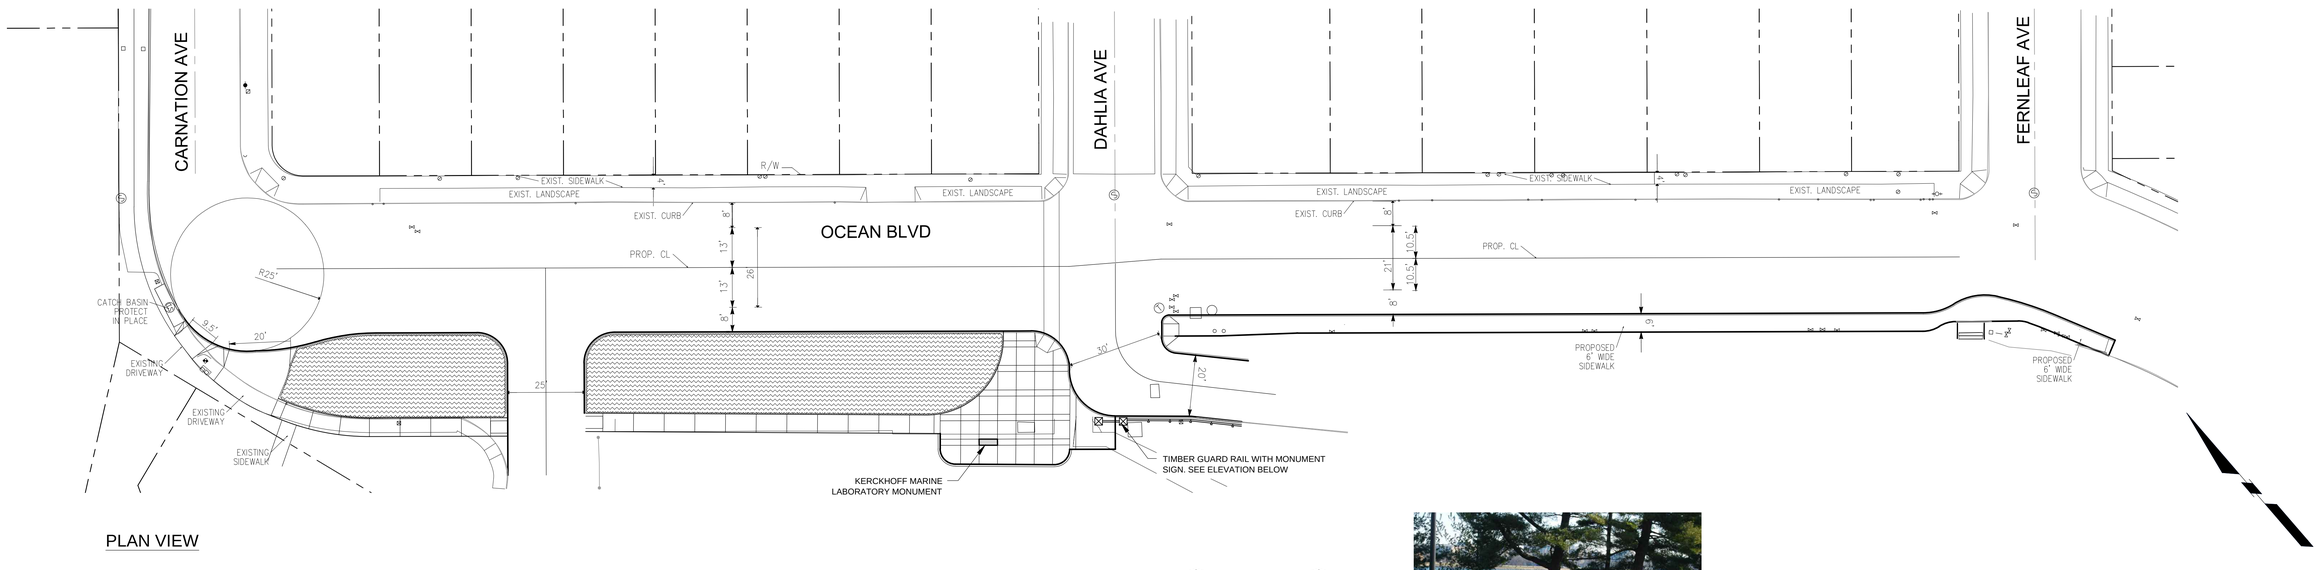

PLAN VIEW

TIMBER GUARD RAIL

SCALE: 1" = 20'

20' 10' 0 20' 40'

BOARD 5b

OCEAN BLVD IMPROVEMENTS

CHINA COVE, NEWPORT BEACH, CA

RICK ENGINEERING COMPANY
Orange
2 SOUTH POINTE DRIVE - SUITE 275
LAKE FOREST, CA 92630
949.588.0707
(FAX)949.588.0709
rickengineering.com
San Diego - Riverside - San Luis Obispo - Bakersfield - Sacramento - Phoenix - Tucson